ATC 7D

I-295 SB Express Lane Extension

- Maximizes the toll value for I-295 SB by providing an additional EL between Town Center Pkwy and Gate Pkwy by nearly 9,500 LF (1.8 mi)
- Provides two delineator-separated EL from just south of Town Center Pkwy to the SR 9B interchange, fully restricting access and eliminating the need to repurpose GPL to an EL in the future
- Widens the I-295 SB bridge over Gate Pkwy to provide a slip lane access to Express Lanes
- Reduces the number of lane shifts required for the JTB SB entrance ramps to the EL, improving safety
- Significantly improves the ultimate EL configuration throughout the project

ATC 1B

Express Lane Direct Connection to JTB Ramps

- Extends EL use by more than 7,000 LF (1.3 mi) prior to exiting to JTB
- Eliminates lane changes for NB EL to JTB EB movement to continue east on JTB or exit at Kernan Blvd, decreasing weaving and turbulence through this high volume segment of JTB
- Significantly reduces maintenance by reducing the number of bridges, the overall bridge length, MSE wall, and quantity of high fill area
- Significantly reduces impacts to adjacent residences and businesses, including medical facilities

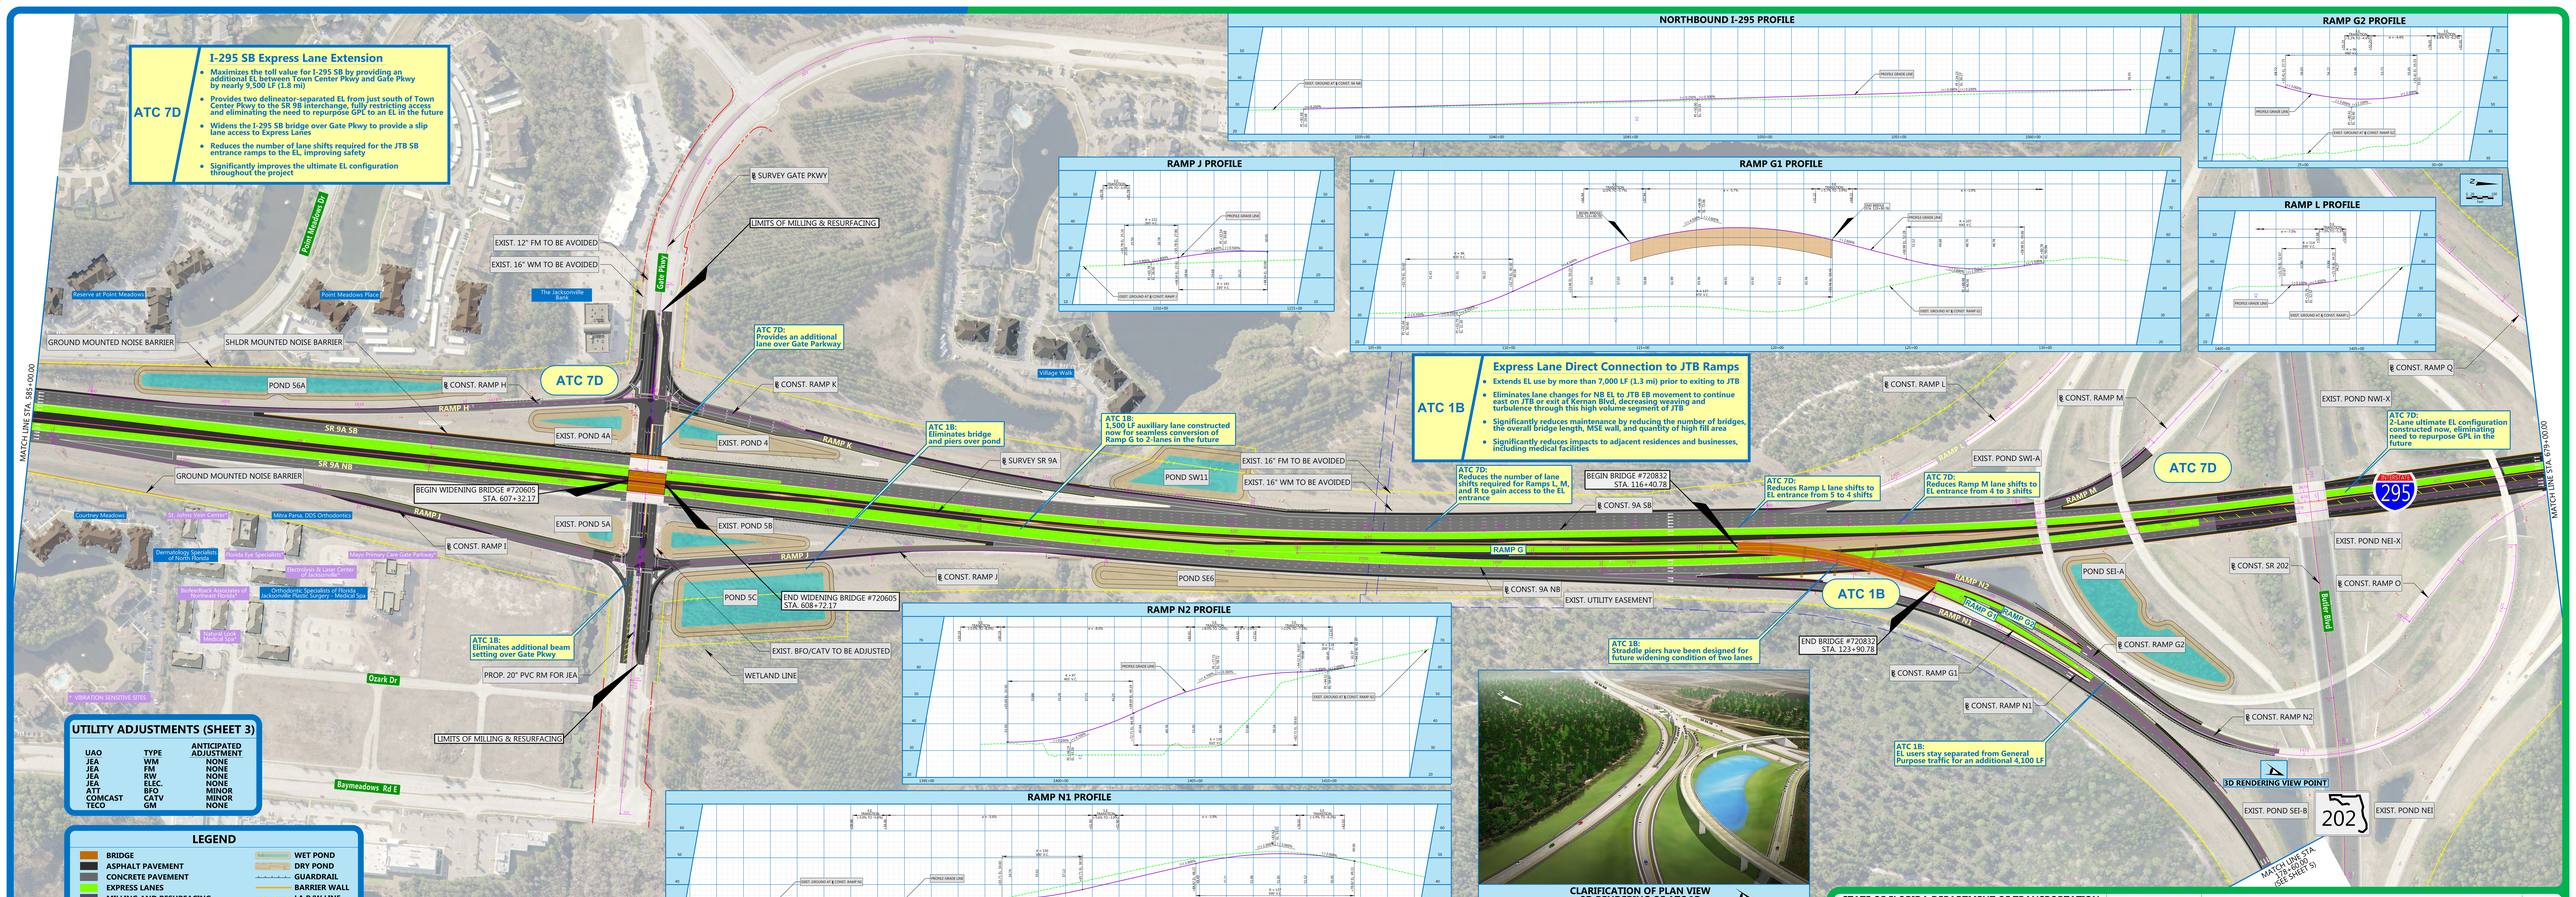

CLARIFICATION OF PLAN VIEW
3D RENDERING OF ATC 1B

UTILITY ADJUSTMENTS (SHEET 3)

UAO	TYPE	ANTICIPATED ADJUSTMENT
JEA	WM	NONE
JEA	FM	NONE
JEA	RW	NONE
JEA	ELEC	NONE
ATT	BFO	MINOR
COMCAST	CATV	MINOR
TECO	GM	NONE

LEGEND

- BRIDGE
- ASPHALT PAVEMENT
- CONCRETE PAVEMENT
- EXPRESS LANES
- MILLING AND RESURFACING
- LANE IDENTIFICATION
- ATC ALTERNATIVE TECHNICAL CONCEPT
- WET POND
- DRY POND
- GUARDRAIL
- BARRIER WALL
- LA R/W LINE
- R/W LINE

STATE OF FLORIDA DEPARTMENT OF TRANSPORTATION
I-295 EXPRESS LANE PROJECT
SR 9B TO SR 202 (J.T. BUTLER BLVD)

ROAD NO.	COUNTY	FINANCIAL PROJECT ID
SR 9A	DUVAL	209301-3-52-01

SECTION 2: PLAN-PROFILE

295 Express

RS&H

SHEET NO. 3